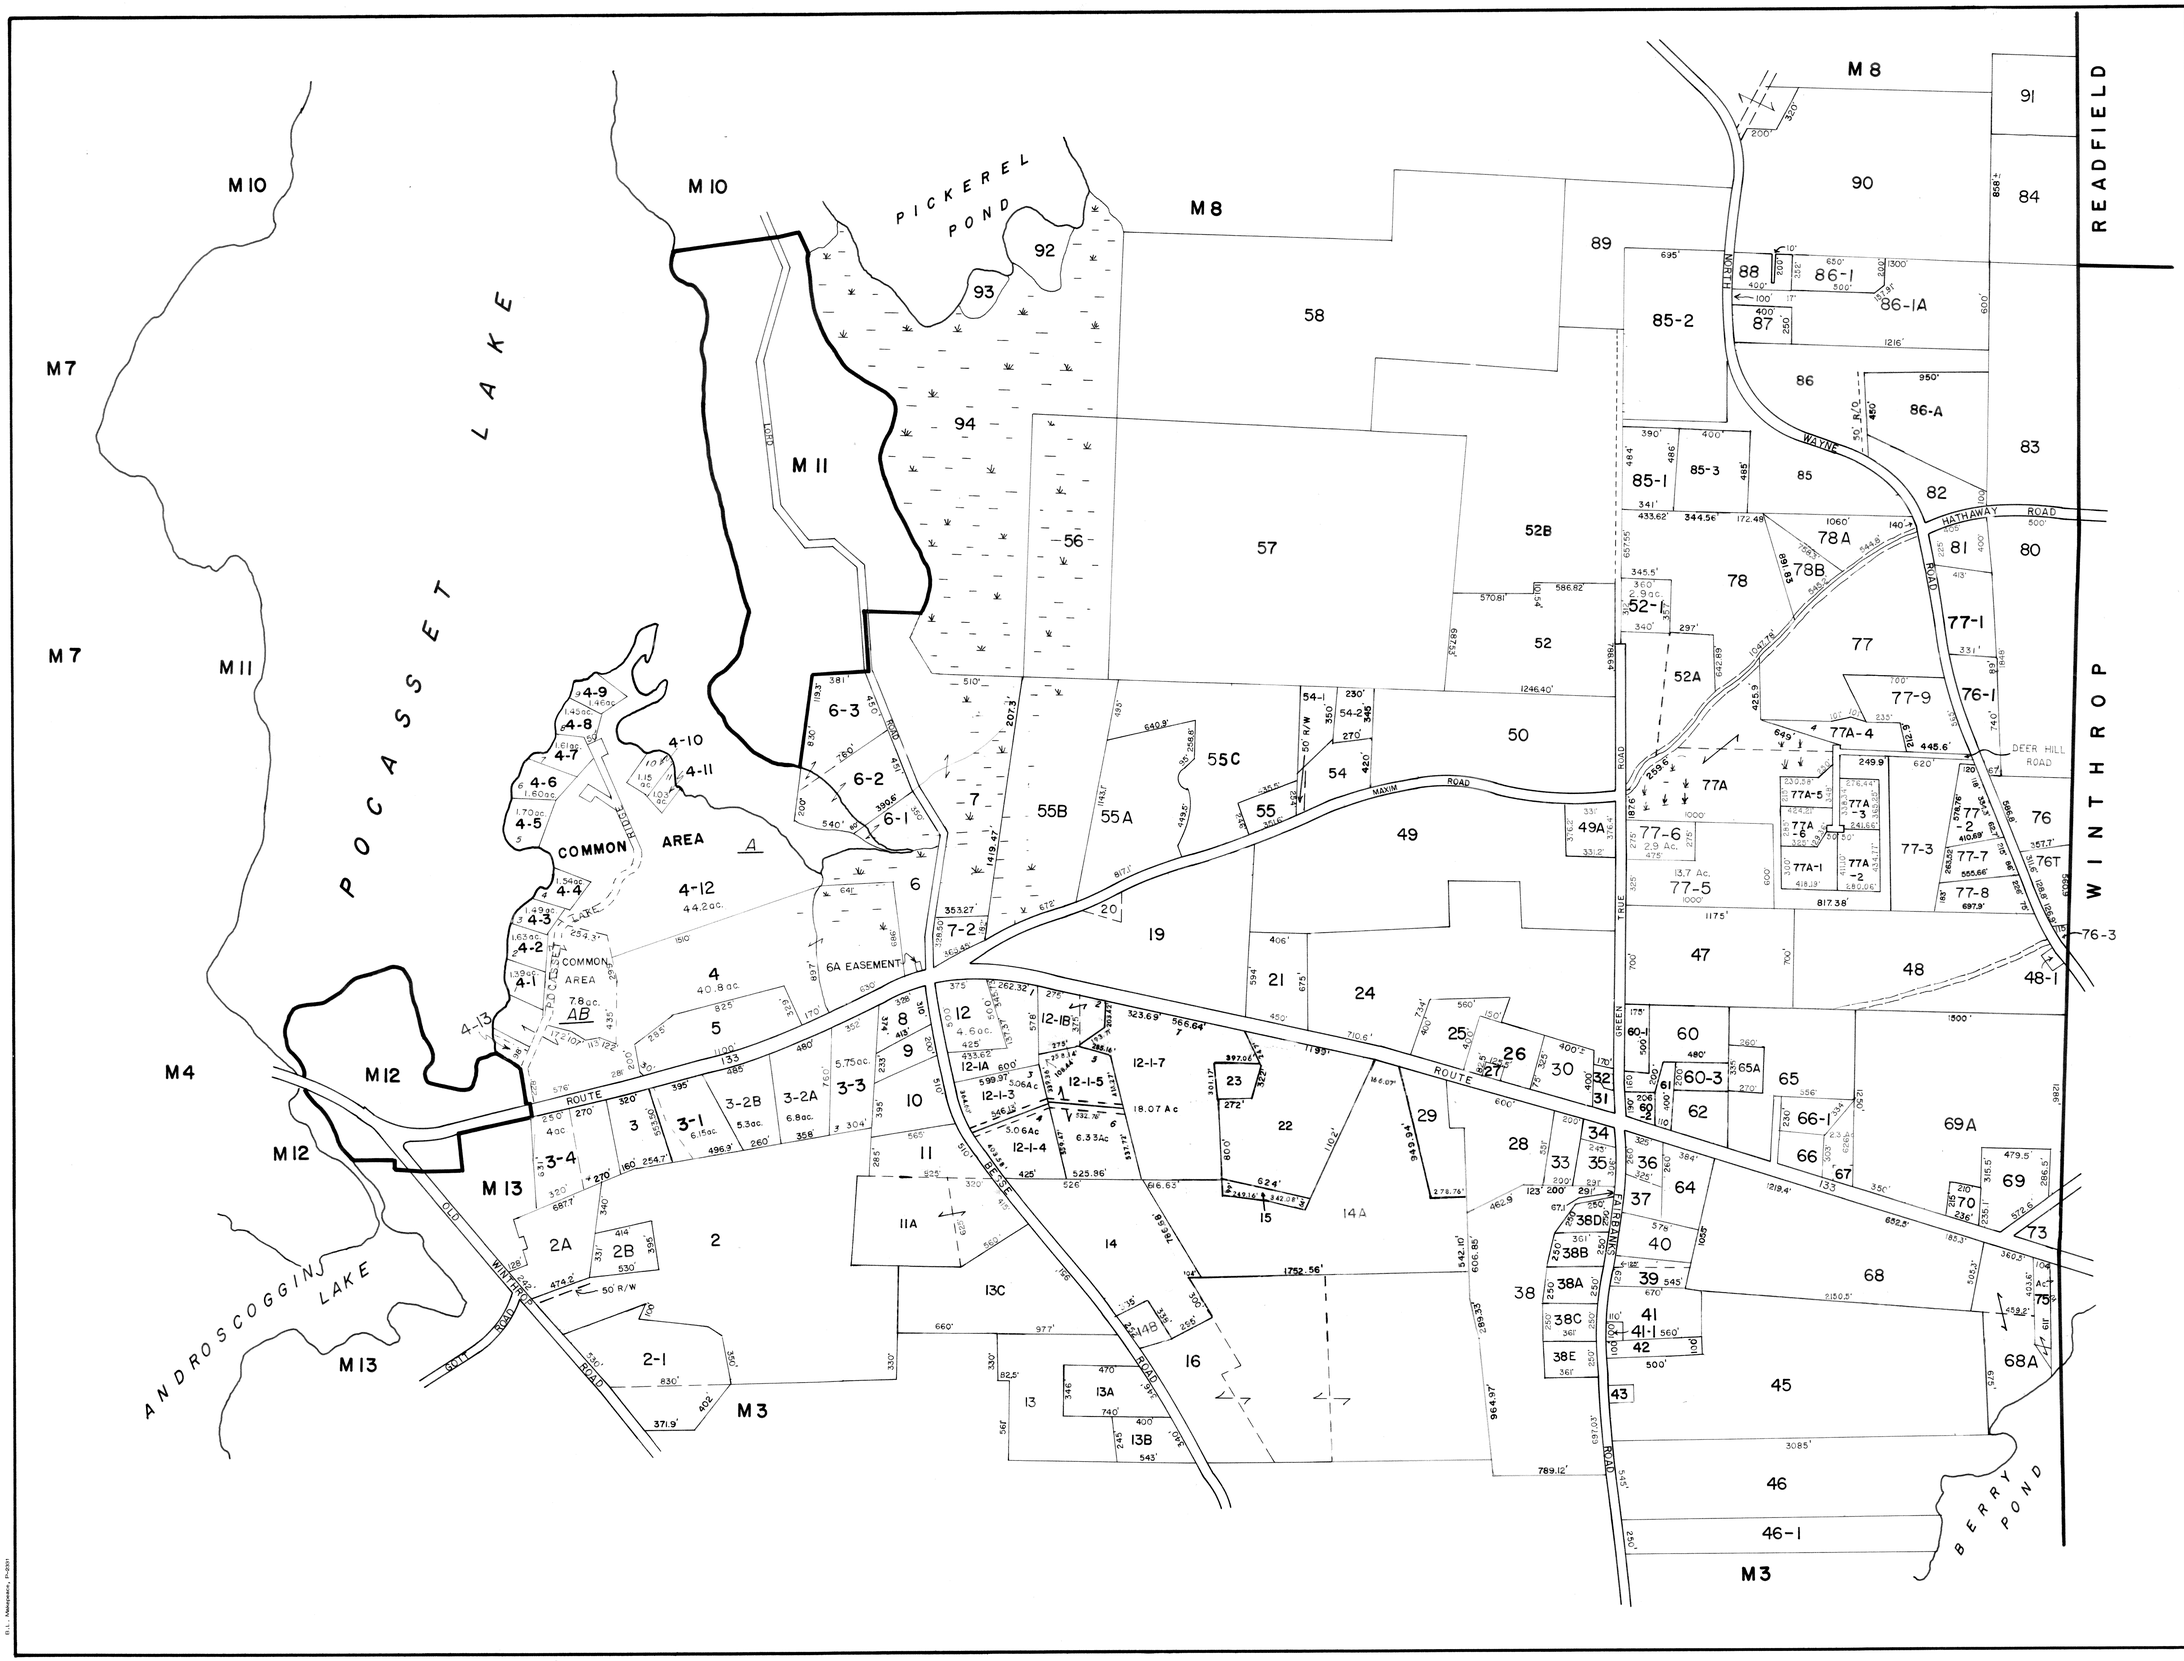
PROPERTY MAP
TOWN OF WAYNE
KENNEBEC COUNTY MAINE
1979
PREPARED BY SLF, Inc. SKOWHEGAN MAINE
SCALE
1" = 500'
0 250' 500' 750'
LEGEND
PARCEL NUMBER 5
ADJACENT MAPS M2
MATCH LINE
NOTE: FOR ASSESSMENT PURPOSES ONLY
NOT TO BE USED FOR CONVEYANCES
READFIELD
WINTHROP
POCASSET LAKE
ANDROSCOGGIN LAKE
PICKEREL POND
BERRY POND
COMMON AREA
COMMON AREA
6A EASEMENT
DEER HILL ROAD
HATHAWAY ROAD
MAXIM ROAD
WAYNE ROAD
NORTH
GREEN TRUE ROAD
ROUTE 133
OLD WINTHROP ROAD
GOTT ROAD
BESSE ROAD
FAIRBANKS ROAD
M 8
M 10
M 11
M 12
M 13
M 7
M 4
M 3
5